



Written by: Angelo Parra
Conceived by: Joe Brancato

Presented by:



cleveland play house

Directed by:
Joe Brancato

Scenic Design by:
Michael Schweikardt

Costume Design by:
Patricia Doherty

Lighting Design by
Todd O Wren
todd@todowren.com
917.913.4922

Legend

- Source 4 10deg 575w
- Source 4 14deg 575w
- Source 4 19deg 575w
- Source 4 26deg 575w
- Source 4 36deg 575w
- Source 4 50deg 575w
- PAR 64 VN5P 1000w
- PAR 64 NSP 1000w
- PAR 64 MFL 1000w
- PAR 64 WFL 1000w
- 6" Fresnel 1000w
- 8" Fresnel 2000w
- Par 20 NSP 50w
- Practical
- CXI Color Changer 10" Back Plate
- Color Ram Scroller 10" Back Plate
- VL1100TS 1000w Stock Gobo Load

- Color Ram Scroller Gel Strip 52
- 01- CLR
 - 02- R304
 - 03- R01
 - 04- R54
 - 05- R362
 - 06- R68
 - 07- R78
 - 08- R357
 - 09- R358
 - 10- R49
 - 11- R37
 - 12- R111
 - 13- R32
 - 14- R00
 - 15- L102
 - 16- L135
 - 17- L132
 - 18- R69
 - 19- R63
 - 20- L113
 - 21- R2004
 - 22- R23
 - 23- R339
 - 24- R26

Accessories

- 6.25" Top Hat
- 10" Top Hat
- A-Size Gobo Holder
- B-Size Gobo Holder
- Drop in Iris
- 12" Side Arm
- 18" Side Arm
- 24" Side Arm

KEY

- Template Color Unit Number
- Dimmer Channel Wattage



This drawing represents visual concepts and construction suggestions only. It does not replace the knowledge and advise of a licensed electrician and structural engineer. The designer is unqualified to determine the structural or electrical appropriateness of this design and will not assume responsibility for improper use of this design.


Scale: 1/2"=1'-0"
Drawn By: [Signature]
Date: 1/12/13
Version: 1

Plate
1 of 5

On Stage Plot

- 43'-1" 60
- 42'-5" 59
- 41'-9" 58
- 41'-1" 57
- 40'-5" 56
- 39'-9" 55
- 39'-9" 54
- 38'-5" 53
- 37'-9" 52
- 37'-1" 51
- 36'-5" 50
- 35'-9" 49
- 35'-1" 48
- 34'-5" 47
- 33'-9" 46
- 33'-1" 45
- 32'-5" 44
- 31'-9" 43
- FSB 31'-1" 42
- 30'-5" 41
- 29'-9" 40
- 29'-1" 39
- 28'-5" 38
- 27'-9" 37
- 27'-1" 36
- 26'-5" 35
- 25'-9" 34
- 25'-1" 33
- 24'-9" 32
- 23'-9" 31
- 23'-1" 30
- 5th Electric(+28'-6") 22'-5" 29
- 21'-9" 28
- 21'-1" 27
- Leg #2 20'-5" 26
- Border #2 19'-1" 25
- 19'-1" 24
- 18'-5" 23
- 17'-9" 22
- 17'-1" 21
- 4th Electric(+32'-0") 16'-5" 20
- 15'-9" 19
- US Focus Track 15'-1" 18
- 14'-5" 17
- 13'-9" 16
- 3rd Electric(+29'-0") 13'-1" 15
- 12'-5" 14
- US Header Pick Points 11'-9" 13
- Leg #1 + SL Chandelier 11'-1" 12
- Border #1 10'-5" 11
- 9'-9" 10
- SR Chandelier 9'-1" 9
- 2nd Electric(+33'-0") 8'-5" 8
- 7'-9" 7
- 7'-1" 6
- DS Focus Track 6'-5" 5
- DS Header Pick Points 5'-9" 4
- 5'-1" 3
- 1st Electric(+29'-0") 4'-5" 2
- 3'-9" 1
- House Curtain 2'-11 5/8" 00

- Old Plaster Line 1'-5 3/4" 00
- Plaster Line 00'-00" 00

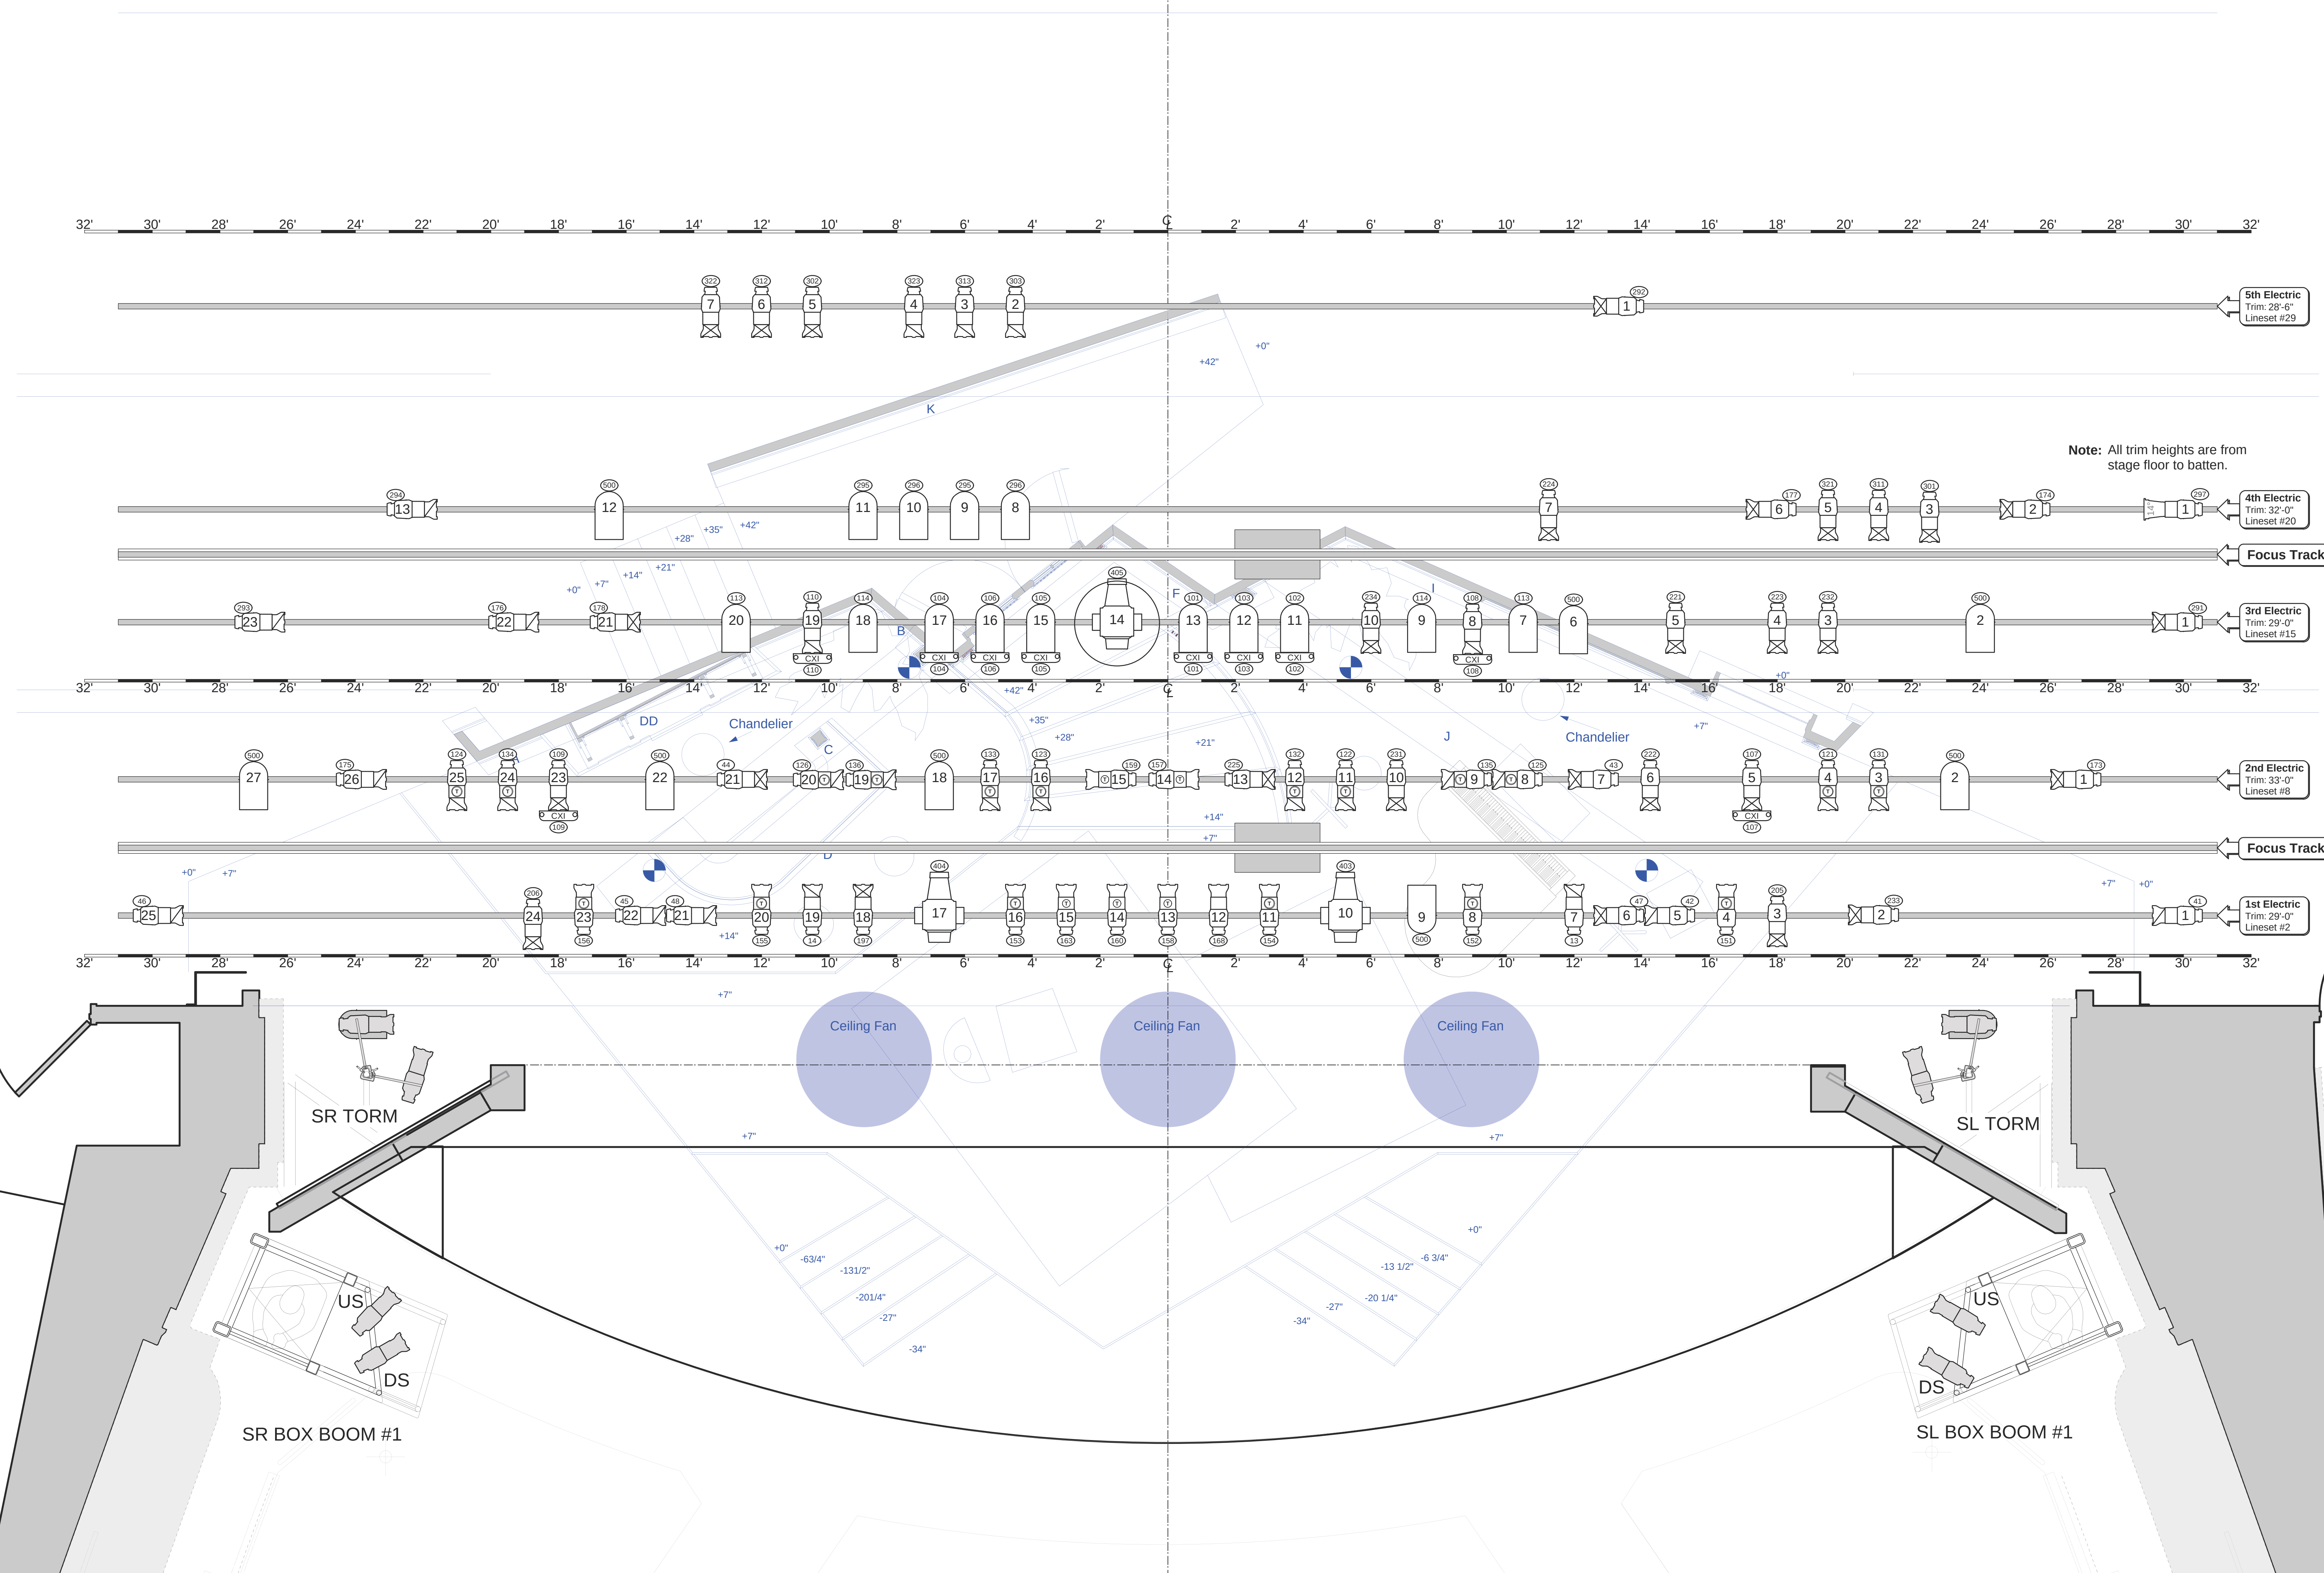



Written by: Angelo Parra
Conceived by: Joe Brancato

Presented by:



Directed by:
Joe Brancato

Scenic Design by:
Michael Schweikardt

Costume Design by:
Patricia Doherty

Lighting Design by
Todd O Wren
todd@toddowren.com
917.913.4922

Legend

- Source 4 10deg 575w
- Source 4 14deg 575w
- Source 4 19deg 575w
- Source 4 26deg 575w
- Source 4 36deg 575w
- Source 4 50deg 575w
- PAR 64 VNISP 1000w
- PAR 64 NSP 1000w
- PAR 64 MFL 1000w
- PAR 64 WFL 1000w
- 6" Fresnel 1000w
- 8" Fresnel 2000w
- Par 20 NSP 50w
- Practical
- CXI Color Changer 10" Back Plate
- Color Ram Scroller 10" Back Plate
- VL1100TS 1000w Stock Gobo Load


- Color Ram Scroller
Gel Strip 52
- 01- CLR
 - 02- R304
 - 03- R01
 - 04- R54
 - 05- R362
 - 06- R68
 - 07- R78
 - 08- R357
 - 09- R358
 - 10- R49
 - 11- R37
 - 12- R11
 - 13- R32
 - 14- R00
 - 15- L102
 - 16- L135
 - 17- L132
 - 18- R69
 - 19- R63
 - 20- L113
 - 21- R2004
 - 22- R23
 - 23- R339
 - 24- R26

Accessories

- 6.25" Top Hat
- 10" Top Hat
- A-Size Gobo Holder
- B-Size Gobo Holder
- Drop in Iris
- 12" Side Arm
- 18" Side Arm
- 24" Side Arm

KEY

- Template
- Color
 - Unit Number
 - Channel
 - Wattage
- Dimmer

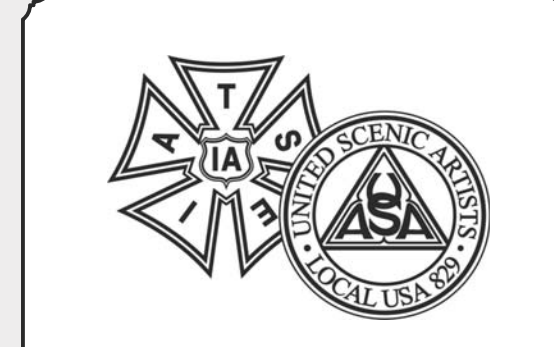


This drawing represents visual concepts and construction suggestions only. It does not replace the knowledge and advice of a licensed electrician and structural engineer. The designer is unqualified to determine the structural or electrical appropriateness of this design and will not assume responsibility for improper use of this design.


Scale:1/2"=1'-0"
Drawn By:TOW
Date:1/12/13
Version:1

Plate
2 of 5

FoH Plot

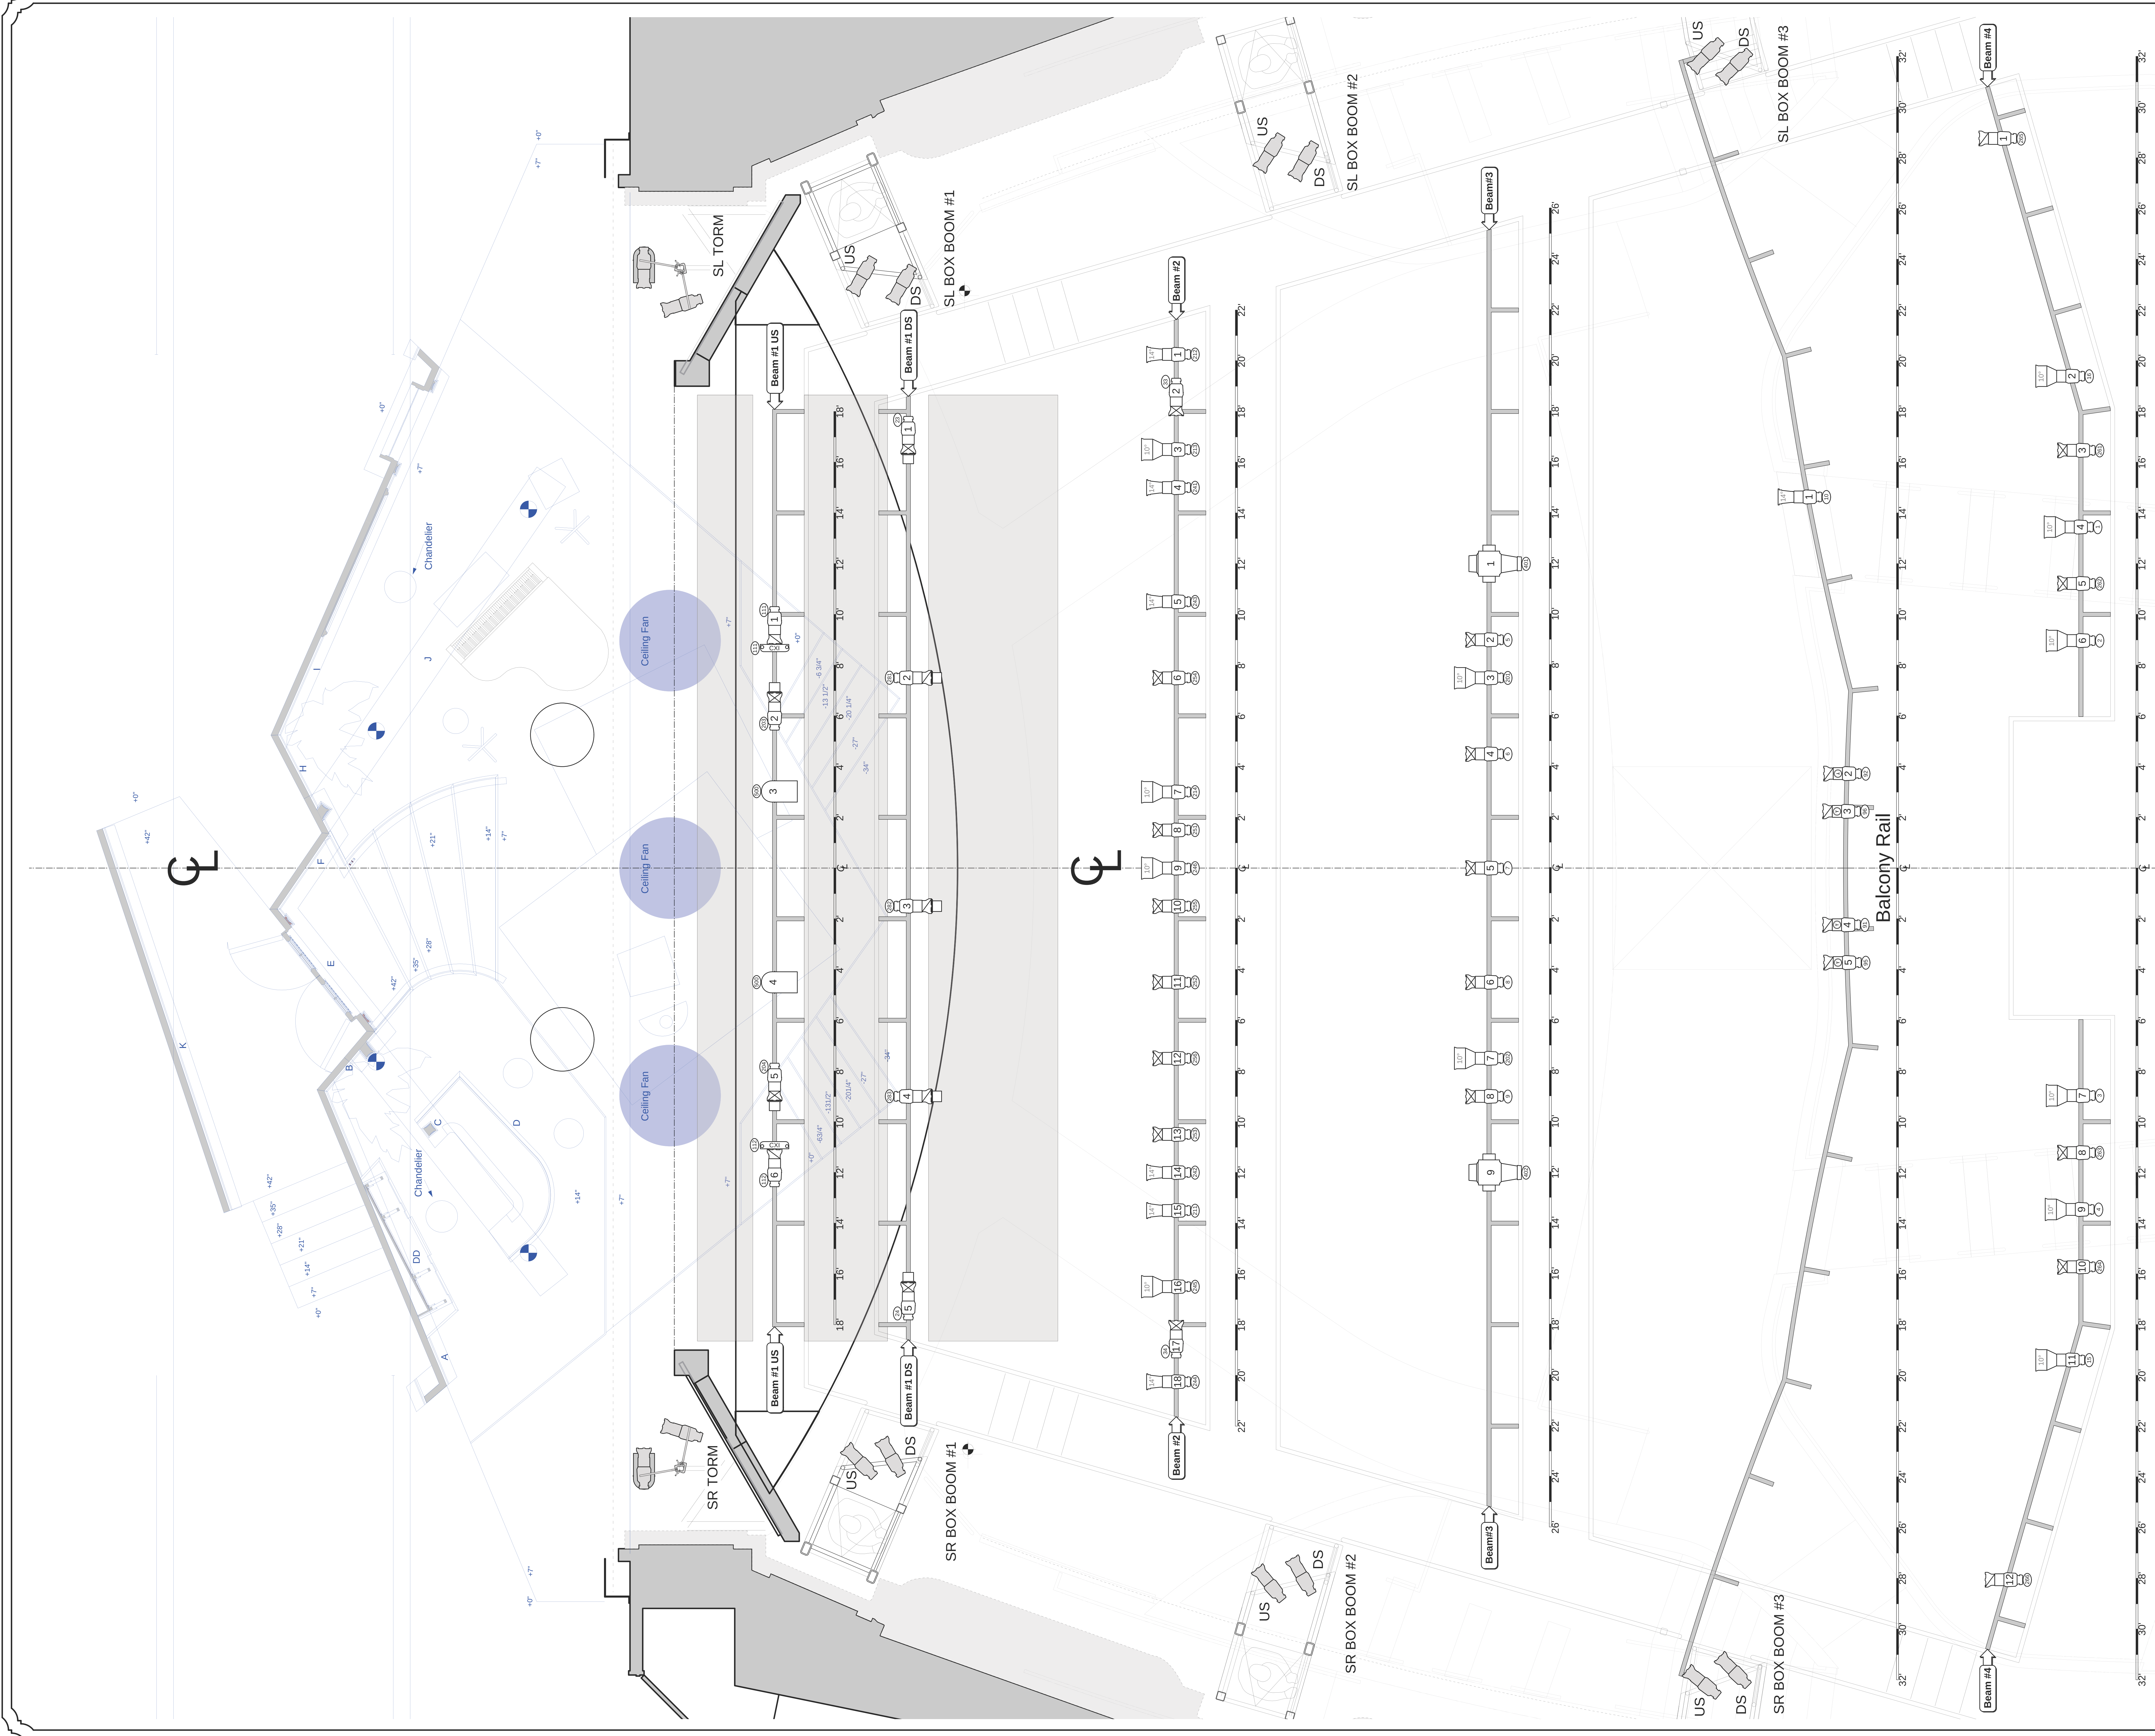

- 32 24'-9"
- 31 23'-9"
- 30 23'-1"
- 29 5th Electric (28'-6")
- 28 21'-9"
- 27 21'-1"
- 26 20'-5" Leg #2
- 25 19'-1" Border #2
- 24 18'-5"
- 23 17'-9"
- 22 17'-4"
- 21 16'-9" 4th Electric (32'-0")
- 20 16'-5"
- 19 15'-1" US Focus Track
- 18 14'-5"
- 17 14'-5"
- 16 13'-1" 3rd Electric (29'-0")
- 15 12'-5"
- 14 11'-9" US Header Pick Points
- 13 11'-1" Leg #1 + St. Chandelier
- 12 10'-5" Border #1
- 11 9'-9"
- 10 9'-4" SR Chandelier
- 9 8'-9" 2nd Electric (43'-0")
- 8 7'-9"
- 7 7'-3"
- 6 6'-9" US Focus Track
- 5 5'-1" DS Header Pick Points
- 4 4'-5" 1st Electric (29'-0")
- 3 3'-9"
- 2 3'-5"
- 1 3'-1"
- 00 211.96 House Curtain
- 00 211.96 Old Phase Line
- 00 10'-0" Plaster Line

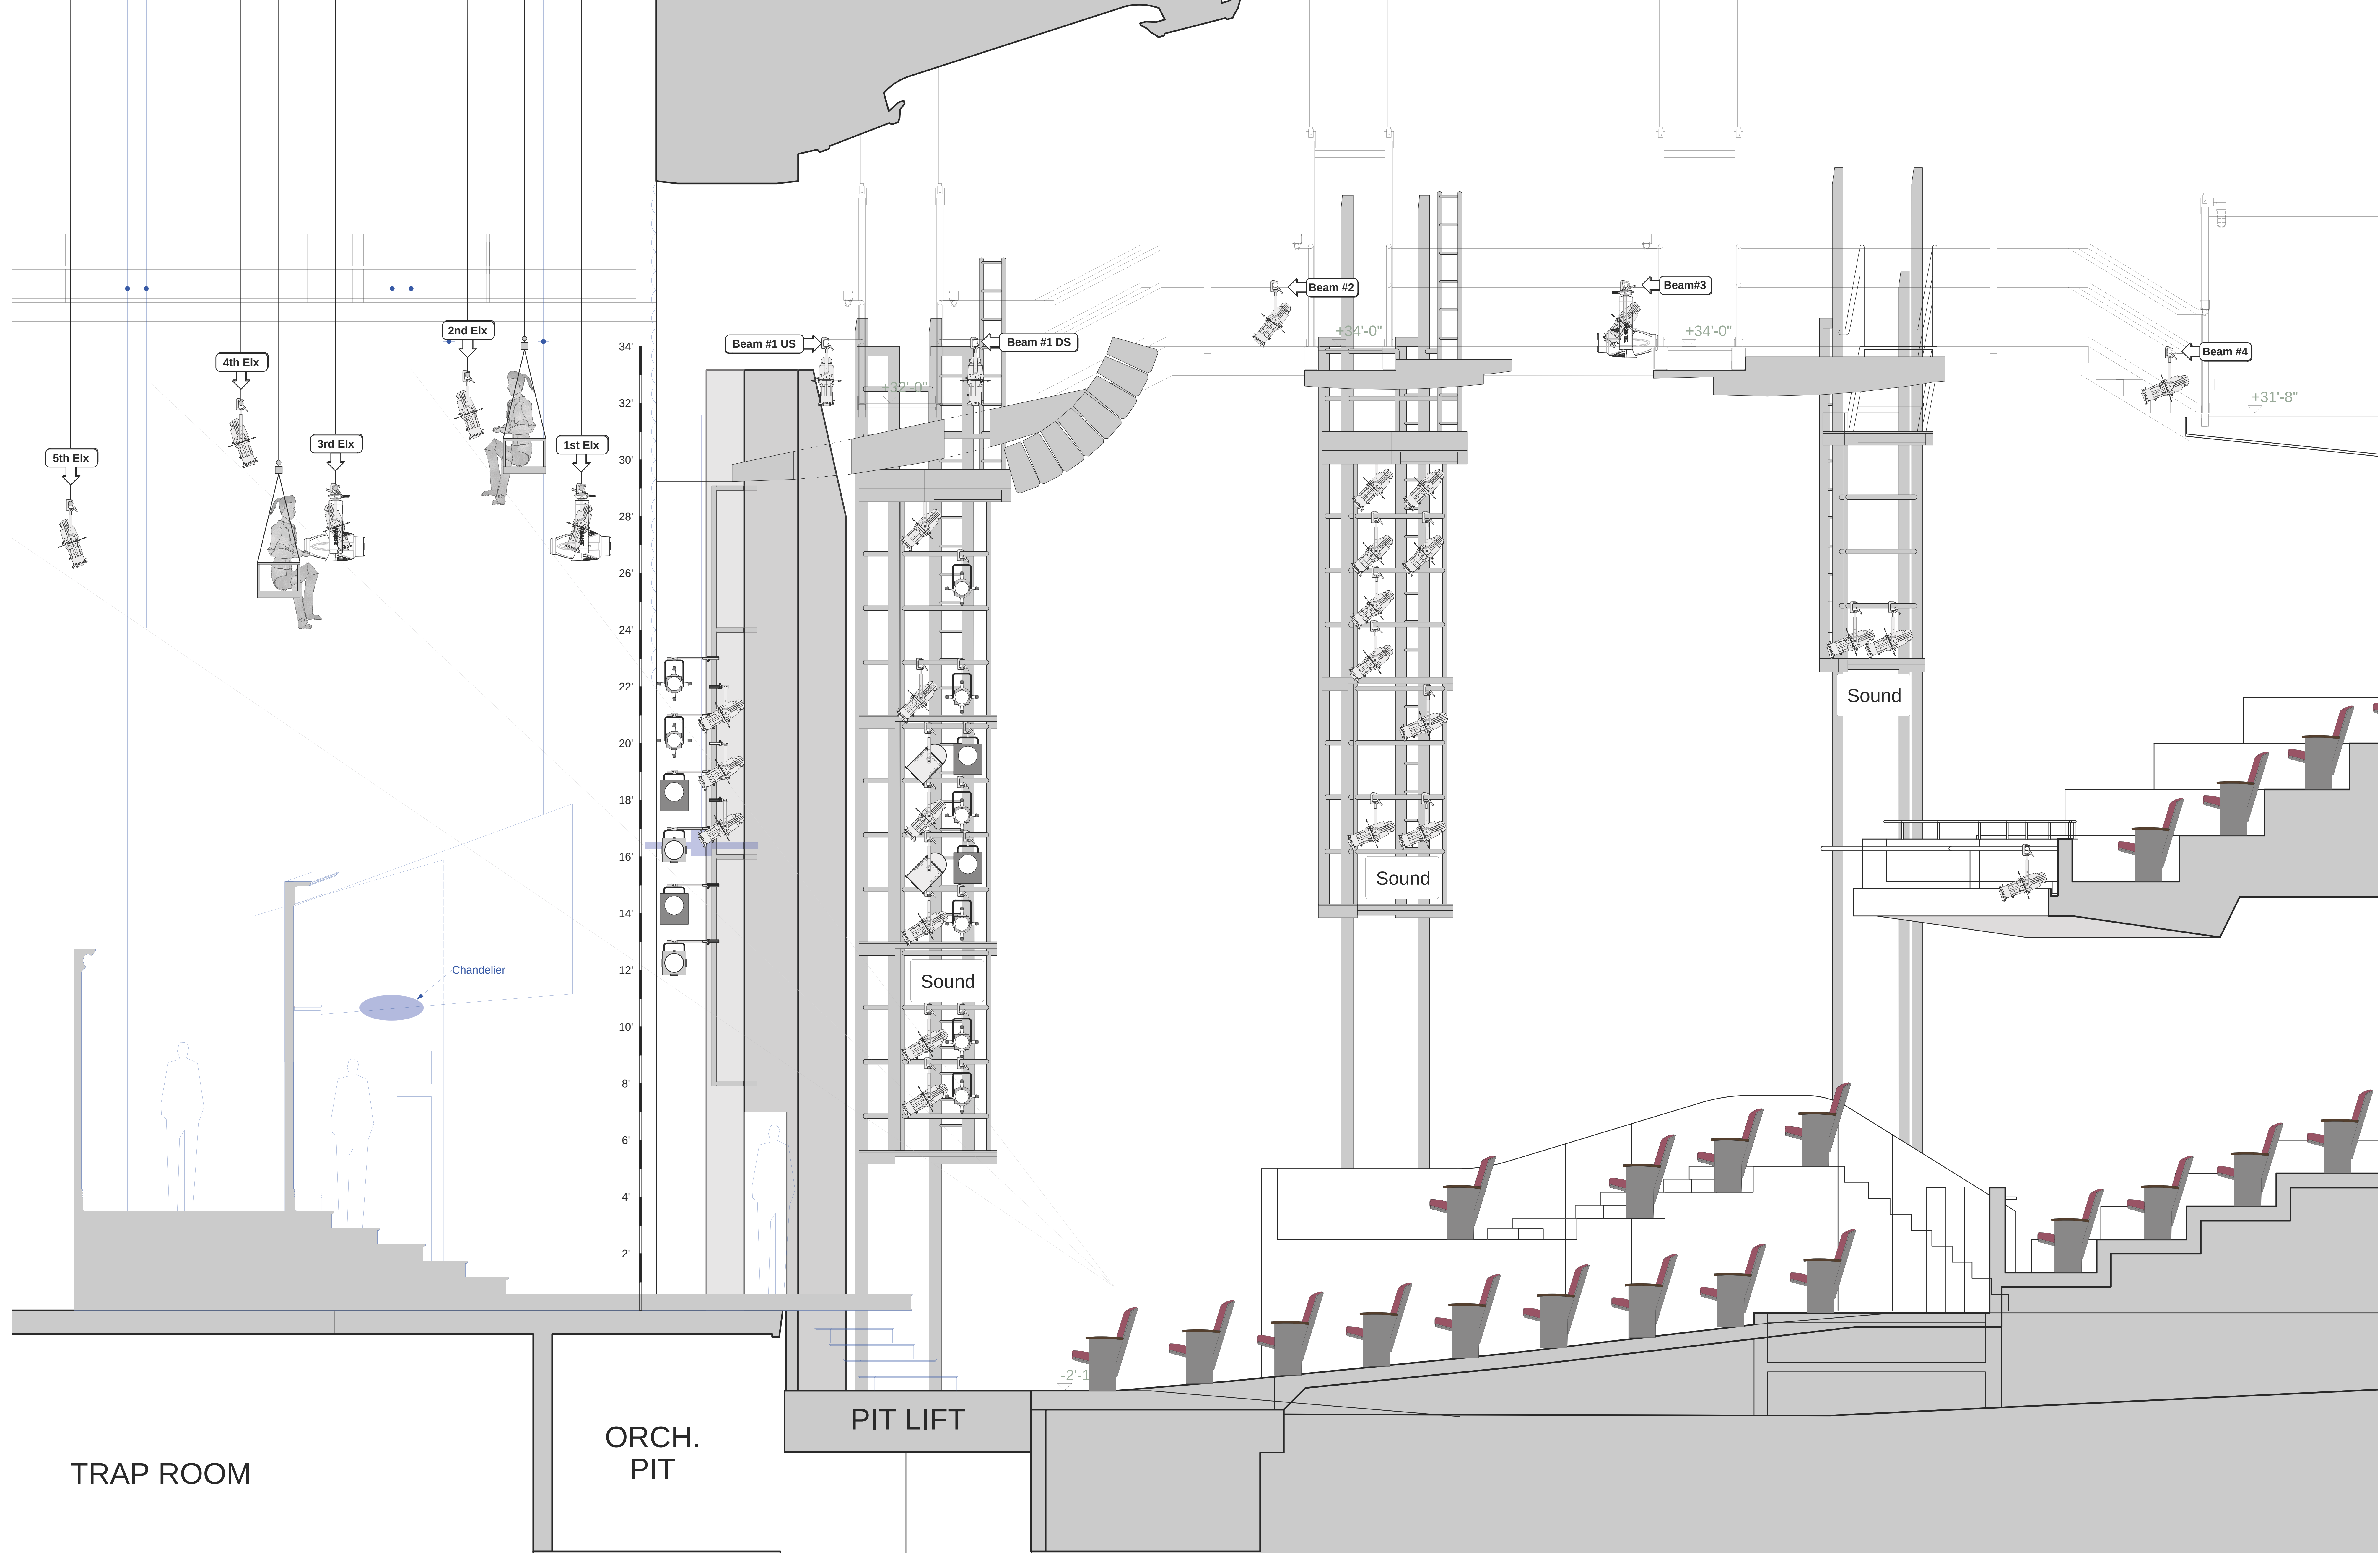

Written by: Angelo Parra
Conceived by: Joe Brancato

Presented by:



Directed by:
Joe Brancato

Scenic Design by:
Michael Schweikardt

Costume Design by:
Patricia Doherty

Lighting Design by
Todd O Wren
todd@toddowren.com
917.913.4922

Legend

- Source 4 10deg 575w
- Source 4 14deg 575w
- Source 4 19deg 575w
- Source 4 26deg 575w
- Source 4 36deg 575w
- Source 4 50deg 575w
- PAR 64 VN5P 1000w
- PAR 64 NSP 1000w
- PAR 64 MFL 1000w
- PAR 64 WFL 1000w
- 6" Fresnel 1000w
- 8" Fresnel 2000w
- Par 20 NSP 50w
- Practical
- CXI Color Changer 10" Back Plate
- Color Ram Scroller 10" Back Plate
- VL1100TS 1000w Stock Gobo Load


- Color Ram Scroller
Gel String 52
- 01- CLR
 - 02- R304
 - 03- R01
 - 04- R54
 - 05- R362
 - 06- R68
 - 07- R78
 - 08- R357
 - 09- R358
 - 10- R49
 - 11- R37
 - 12- R111
 - 13- R32
 - 14- R00
 - 15- L102
 - 16- L135
 - 17- L132
 - 18- R69
 - 19- R63
 - 20- L113
 - 21- R2004
 - 22- R23
 - 23- R339
 - 24- R26

Accessories

- 6.25" Top Hat
- 10" Top Hat
- A-Size Gobo Holder
- B-Size Gobo Holder
- Drop in Iris
- 12" Side Arm
- 18" Side Arm
- 24" Side Arm

KEY

- Template
Color
Unit Number
Dimmer
Channel
Wattage

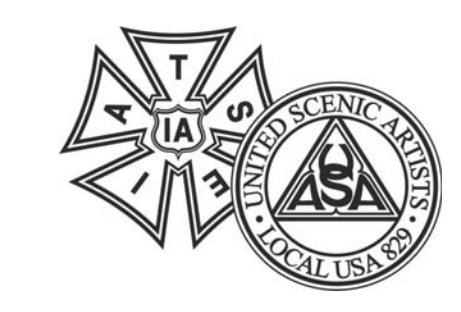

This drawing represents visual concepts and construction suggestions only. It does not replace the knowledge and advice of a licensed electrician and structural engineer. The designer is unqualified to determine the structural or electrical appropriateness of this design and will not assume responsibility for improper use of this design.

Scale: 1/2"=1'-0"
Drawn By: [Signature]
Date: 1/12/13
Version: 1

Plate
4 of 5

Lighting Section



Written by: Angelo Parra
Conceived by: Joe Brancato

Presented by:



cleveland play house

Directed by:
Joe Brancato

Scenic Design by:
Michael Schweikardt

Costume Design by:
Patricia Doherty

Lighting Design by
Todd O Wren
todd@toddowren.com
917.813.4922

Legend

- Source 4 10deg 575w
- Source 4 14deg 575w
- Source 4 19deg 575w
- Source 4 26deg 575w
- Source 4 36deg 575w
- Source 4 50deg 575w
- PAR 64 VNISP 1000w
- PAR 64 NSP 1000w
- PAR 64 MFL 1000w
- PAR 64 WFL 1000w
- 6" Fresnel 1000w
- 8" Fresnel 2000w
- Par 20 NSP 50w
- Practical
- CXI Color Changer 10" Back Plate
- Color Ram Scroller 10" Back Plate
- VL1100TS 1000w Stock Gobo Load

- Color Ram Scroller Gel Strip 52
- 01- CLR
 - 02- R304
 - 03- R01
 - 04- R54
 - 05- R362
 - 06- R68
 - 07- R78
 - 08- R357
 - 09- R358
 - 10- R49
 - 11- R37
 - 12- R111
 - 13- R32
 - 14- R00
 - 15- L102
 - 16- L135
 - 17- L132
 - 18- R69
 - 19- R63
 - 20- L113
 - 21- R2004
 - 22- R23
 - 23- R339
 - 24- R26

- ### Accessories
- 6.25" Top Hat
 - 10" Top Hat
 - A-Size Gobo Holder
 - B-Size Gobo Holder
 - Drop in Iris
 - 12" Side Arm
 - 18" Side Arm
 - 24" Side Arm

- ### KEY
- Template
 - Color
 - Unit Number
 - Channel
 - Wattage



This drawing represents visual concepts and construction suggestions only. It does not replace the knowledge and advice of a licensed electrician and structural engineer. The designer is unqualified to determine the structural or electrical appropriateness of this design and will not assume responsibility for improper use of this design.

Scale: 1/2"=1'-0"
Drawn By: [Signature]
Date: 1/12/13
Version: 1

Plate
5 of 5

Set Mounts



- 22'-1" 30
- 5th Electric(+28'-6") 22'-5" 29
- 21'-9" 28
- 21'-1" 27
- Leg #2 20'-5" 26
- Border #2 19'-1" 25
- 19'-1" 24
- 18'-5" 23
- 17'-9" 22
- 17'-1" 21
- 4th Electric(+32'-0") 16'-5" 20
- 15'-9" 19
- US Focus Track 15'-1" 18
- 14'-5" 17
- 13'-9" 16
- 3rd Electric(+29'-0") 13'-1" 15
- 12'-5" 14
- US Header Pick Points 11'-9" 13
- Leg #1 + SL Chandelier 11'-1" 12
- Border #1 10'-5" 11
- 9'-9" 10
- SR Chandelier 9'-1" 9
- 2nd Electric (+33'-0") 8'-5" 8
- 7'-9" 7
- 7'-1" 6
- DS Focus Track 6'-5" 5
- DS Header Pick Points 5'-9" 4
- 5'-1" 3
- 1st Electric (+29'-0") 4'-5" 2
- 3'-9" 1
- House Curtain 2'-11 5/8" 00

- Old Plaster Line 1'-5 3/4" 00
- Plaster Line 0'-0" 00

